


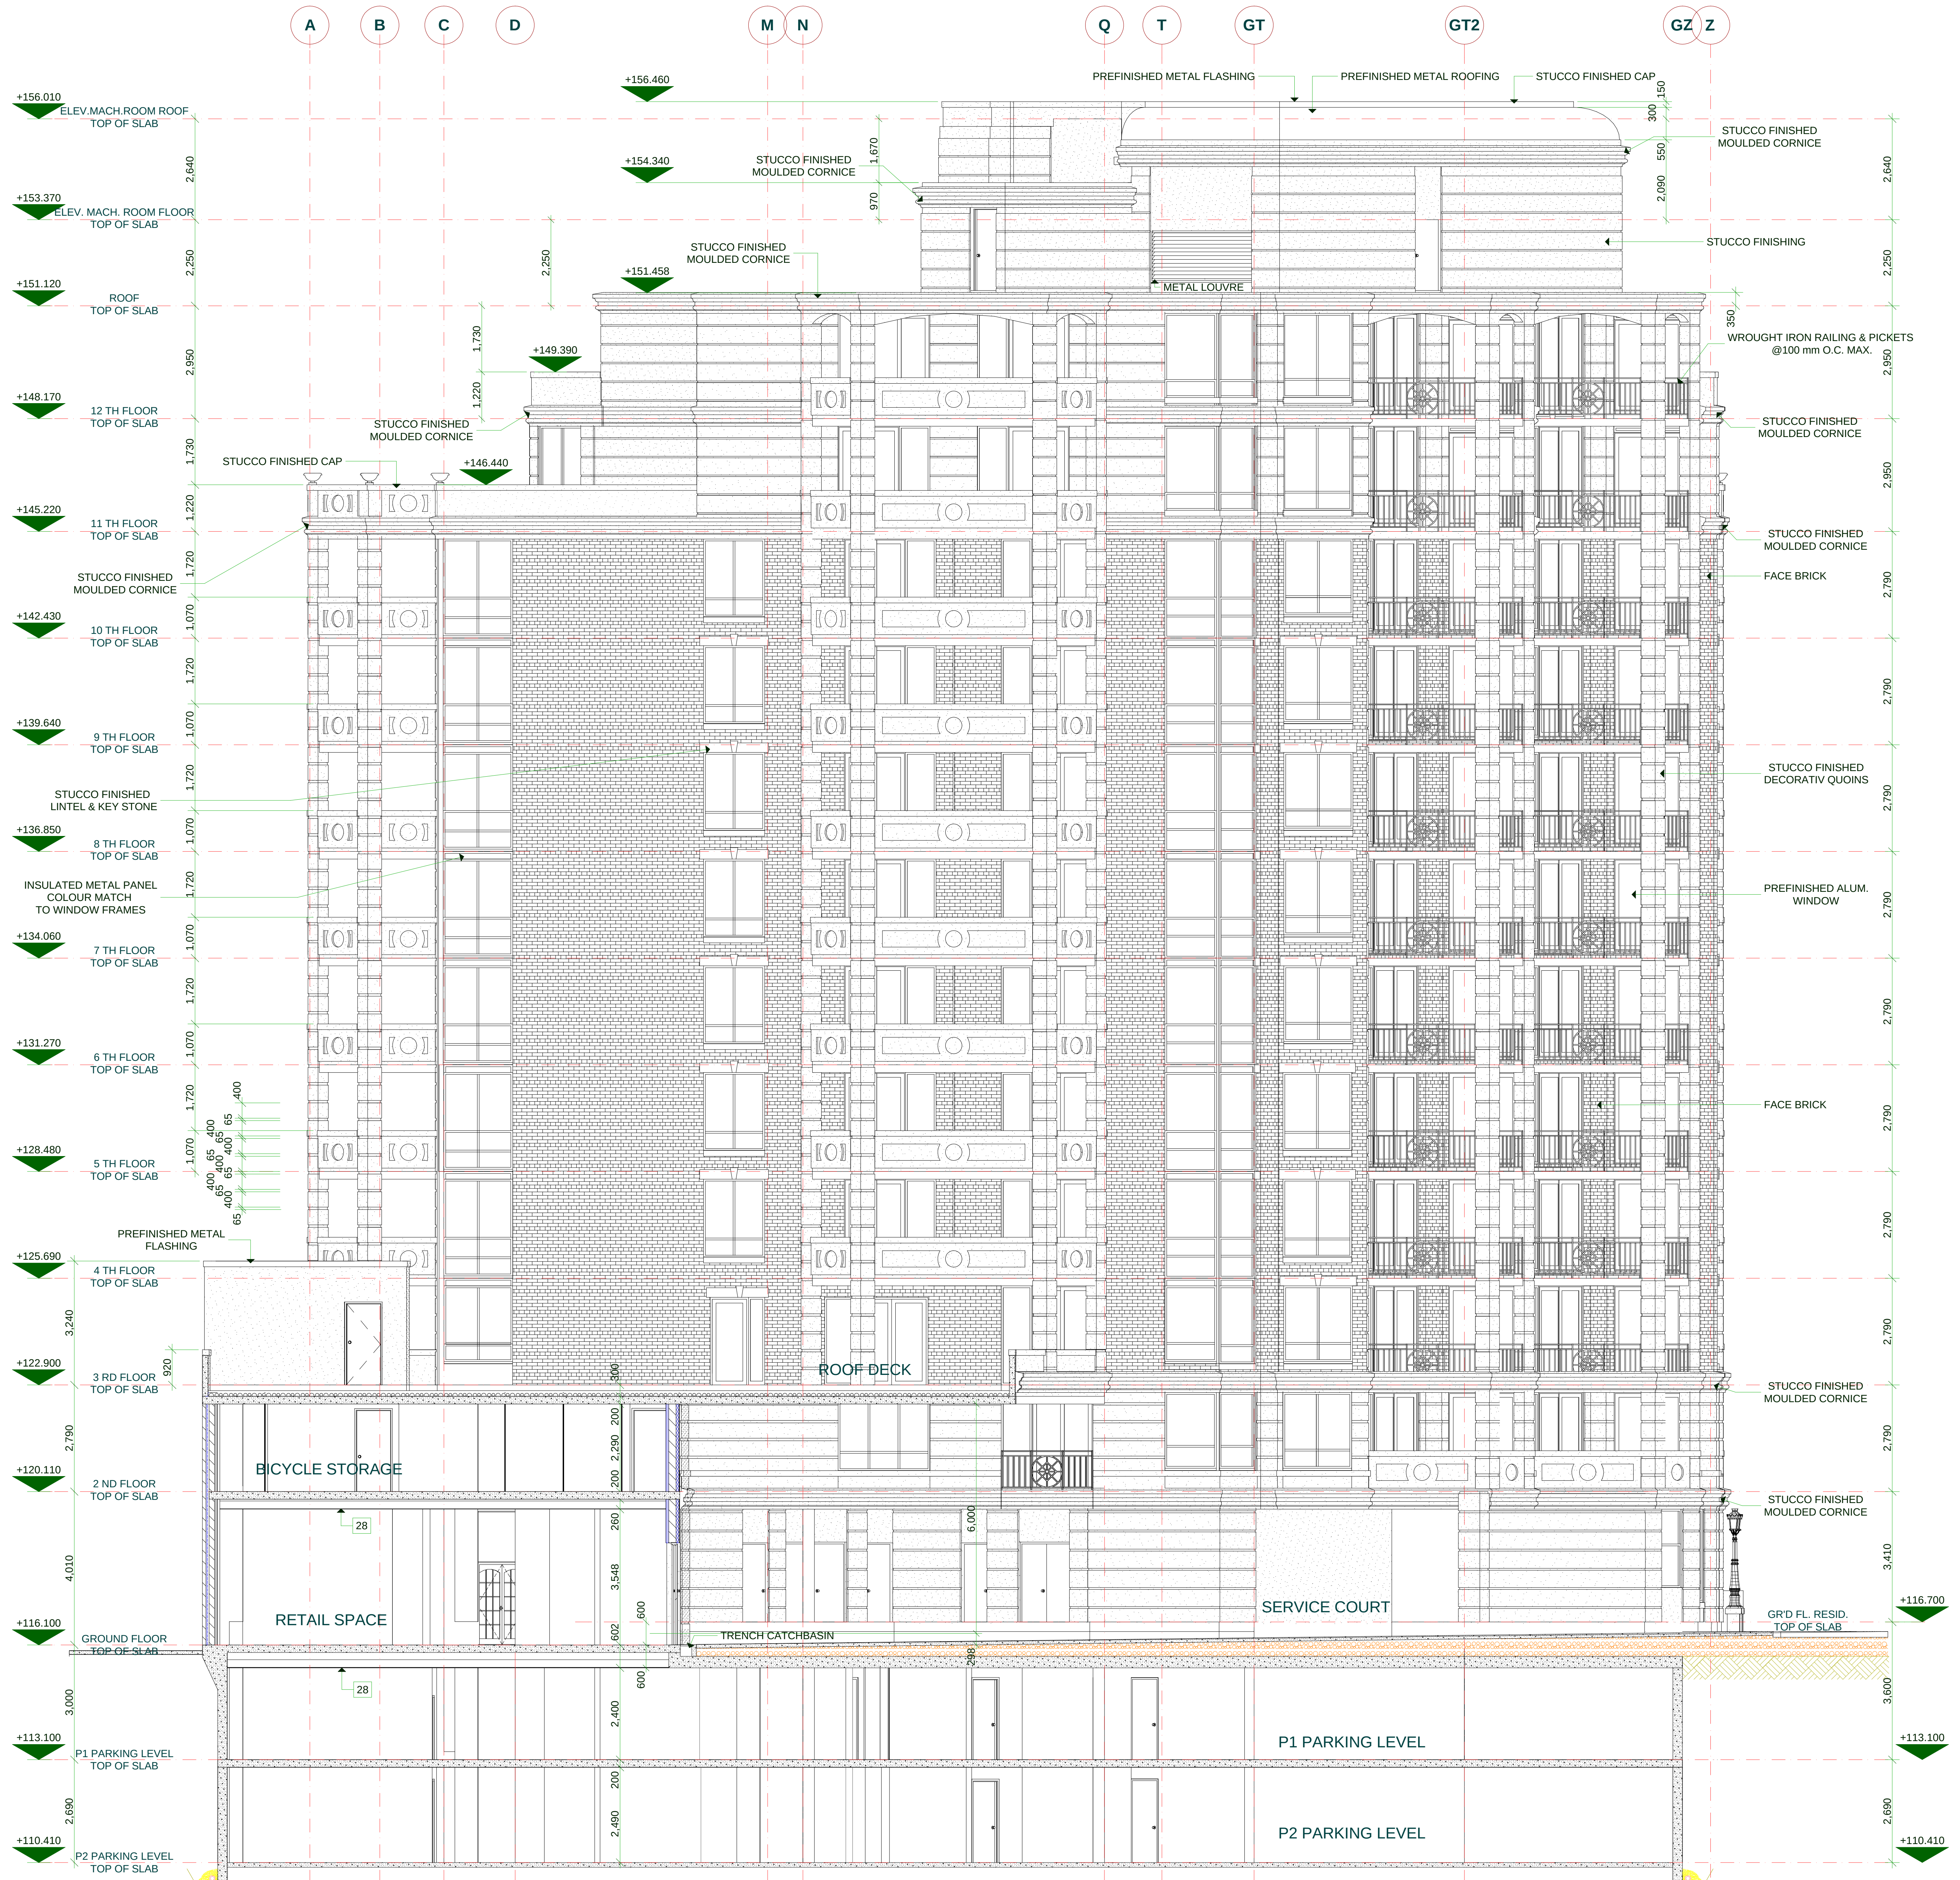

YONGE STREET ELEVATION

File name: 20 Collier Permit
Date & Time: 27/11/01,20:42