


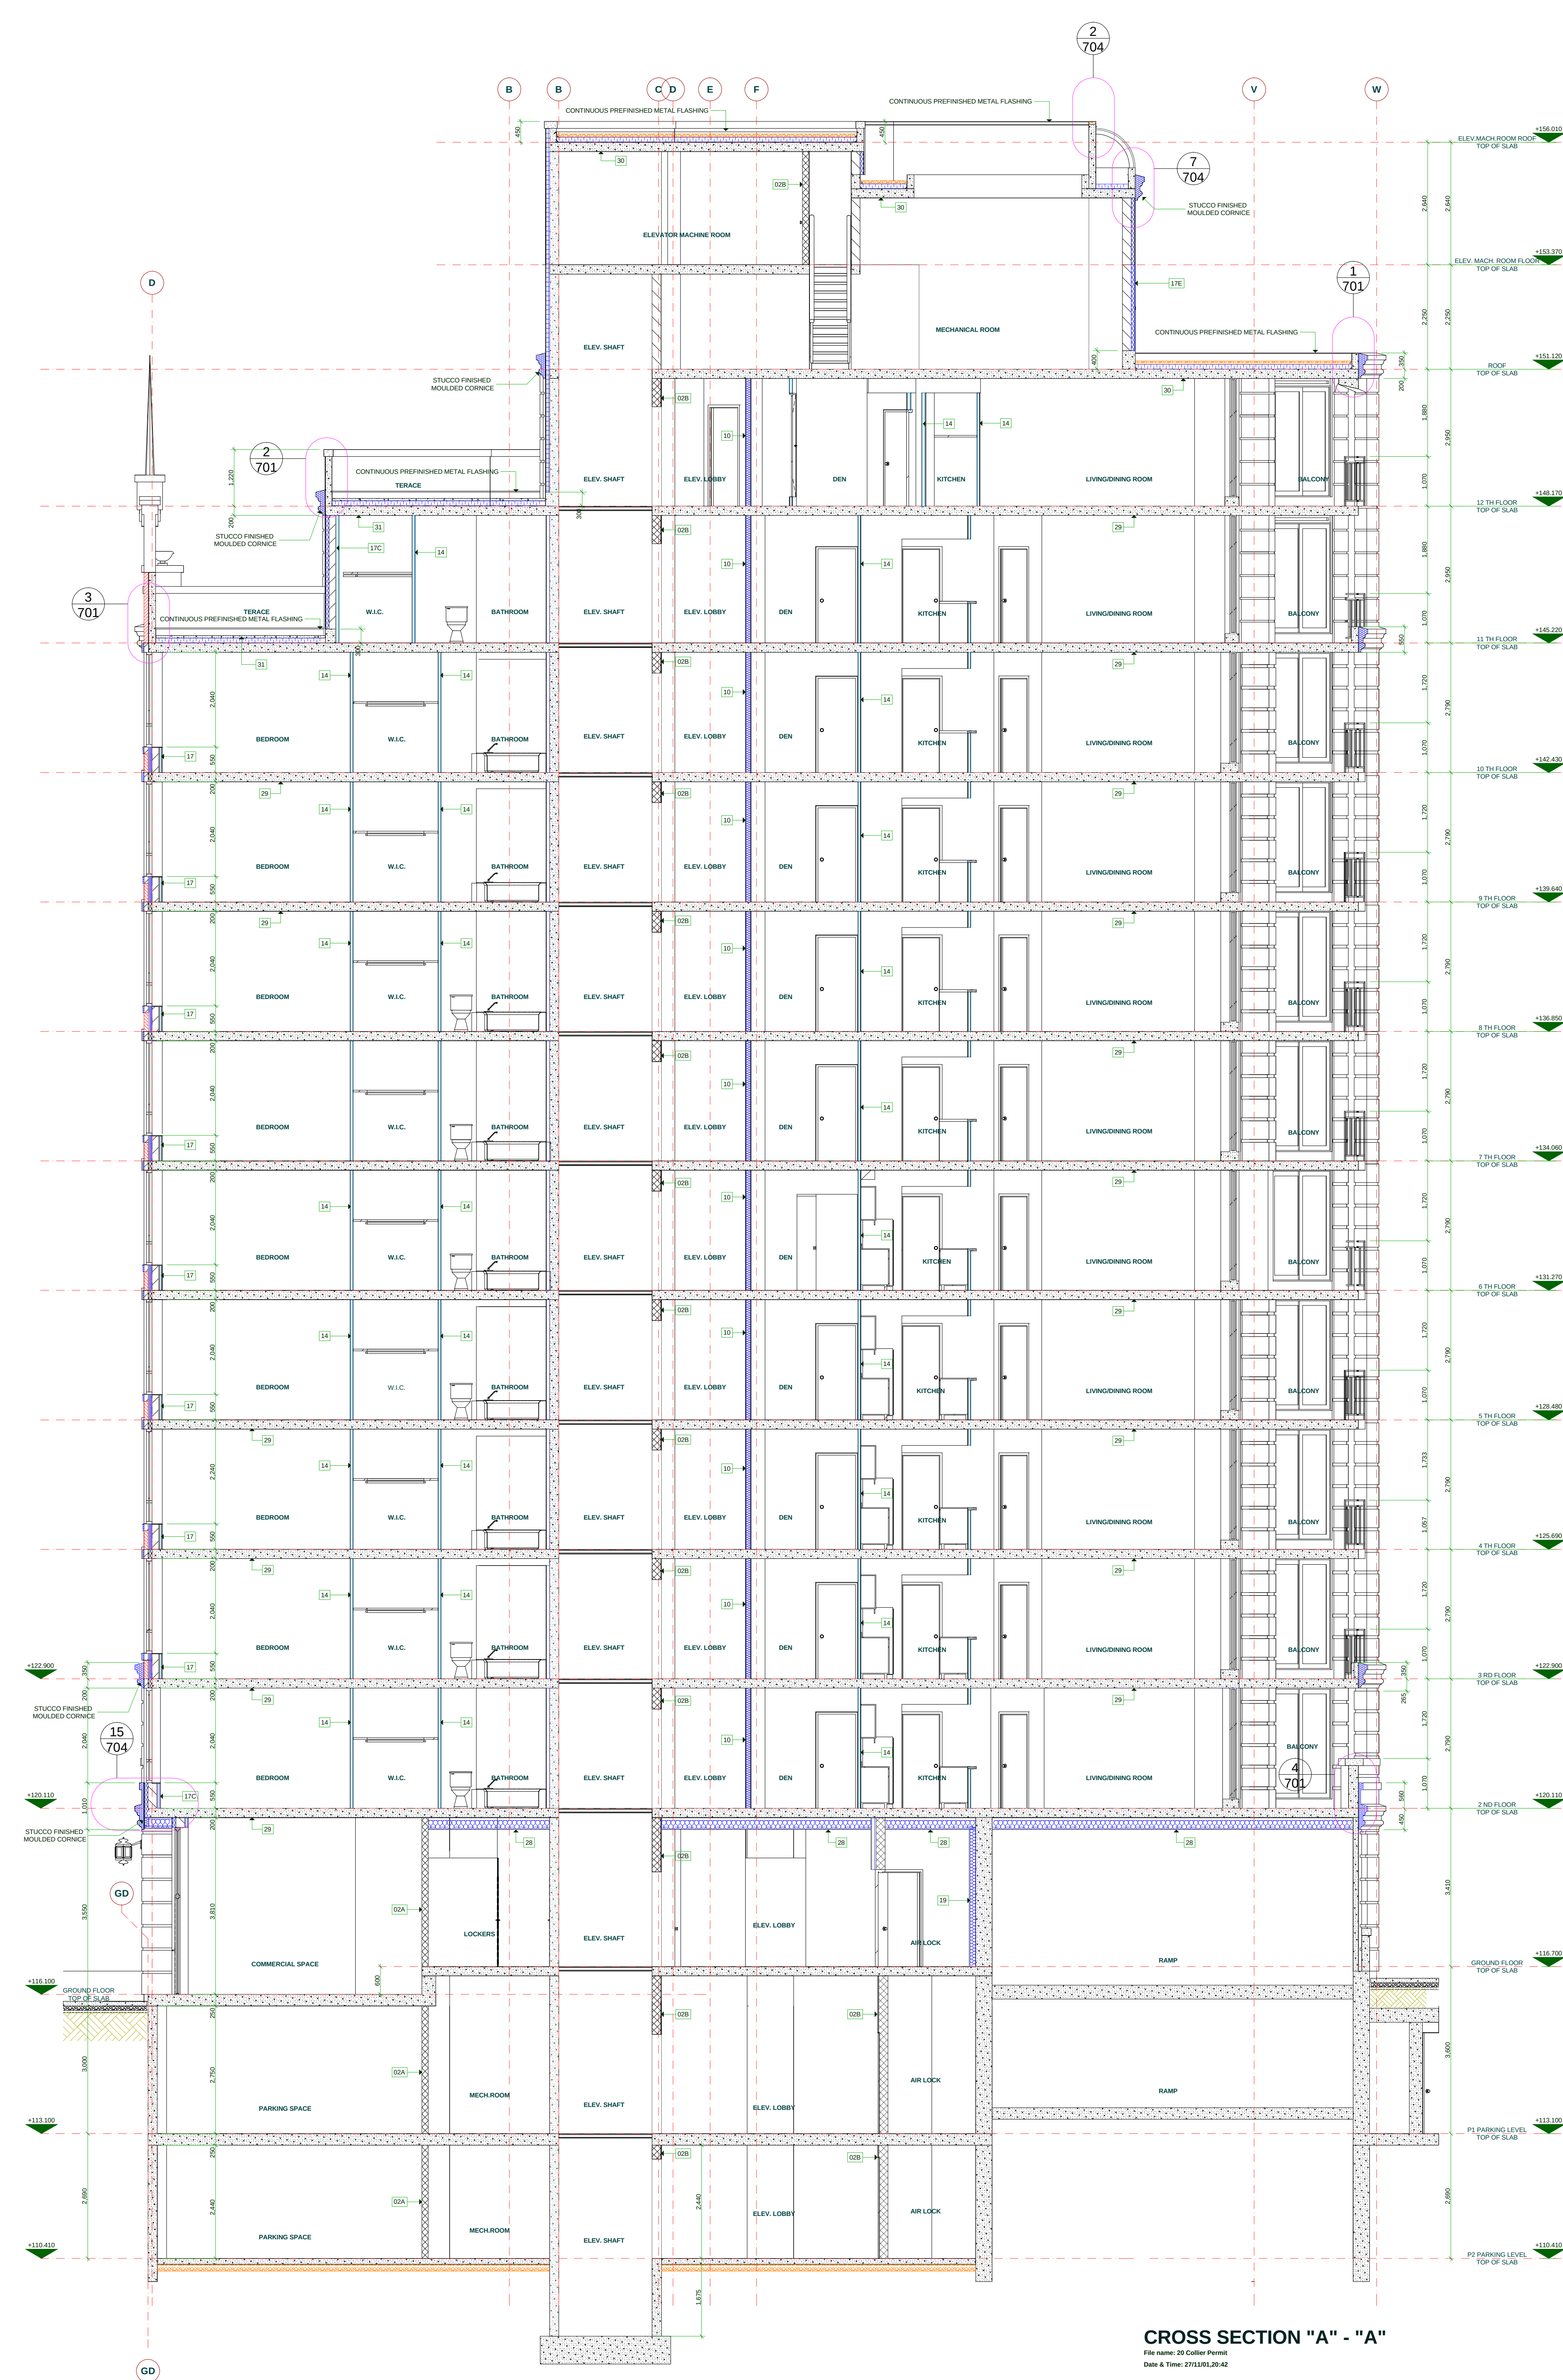

CROSS SECTION "A" - "A"

File name: 20 Collier Permit
Date & Time: 2/13/2018 10:42