


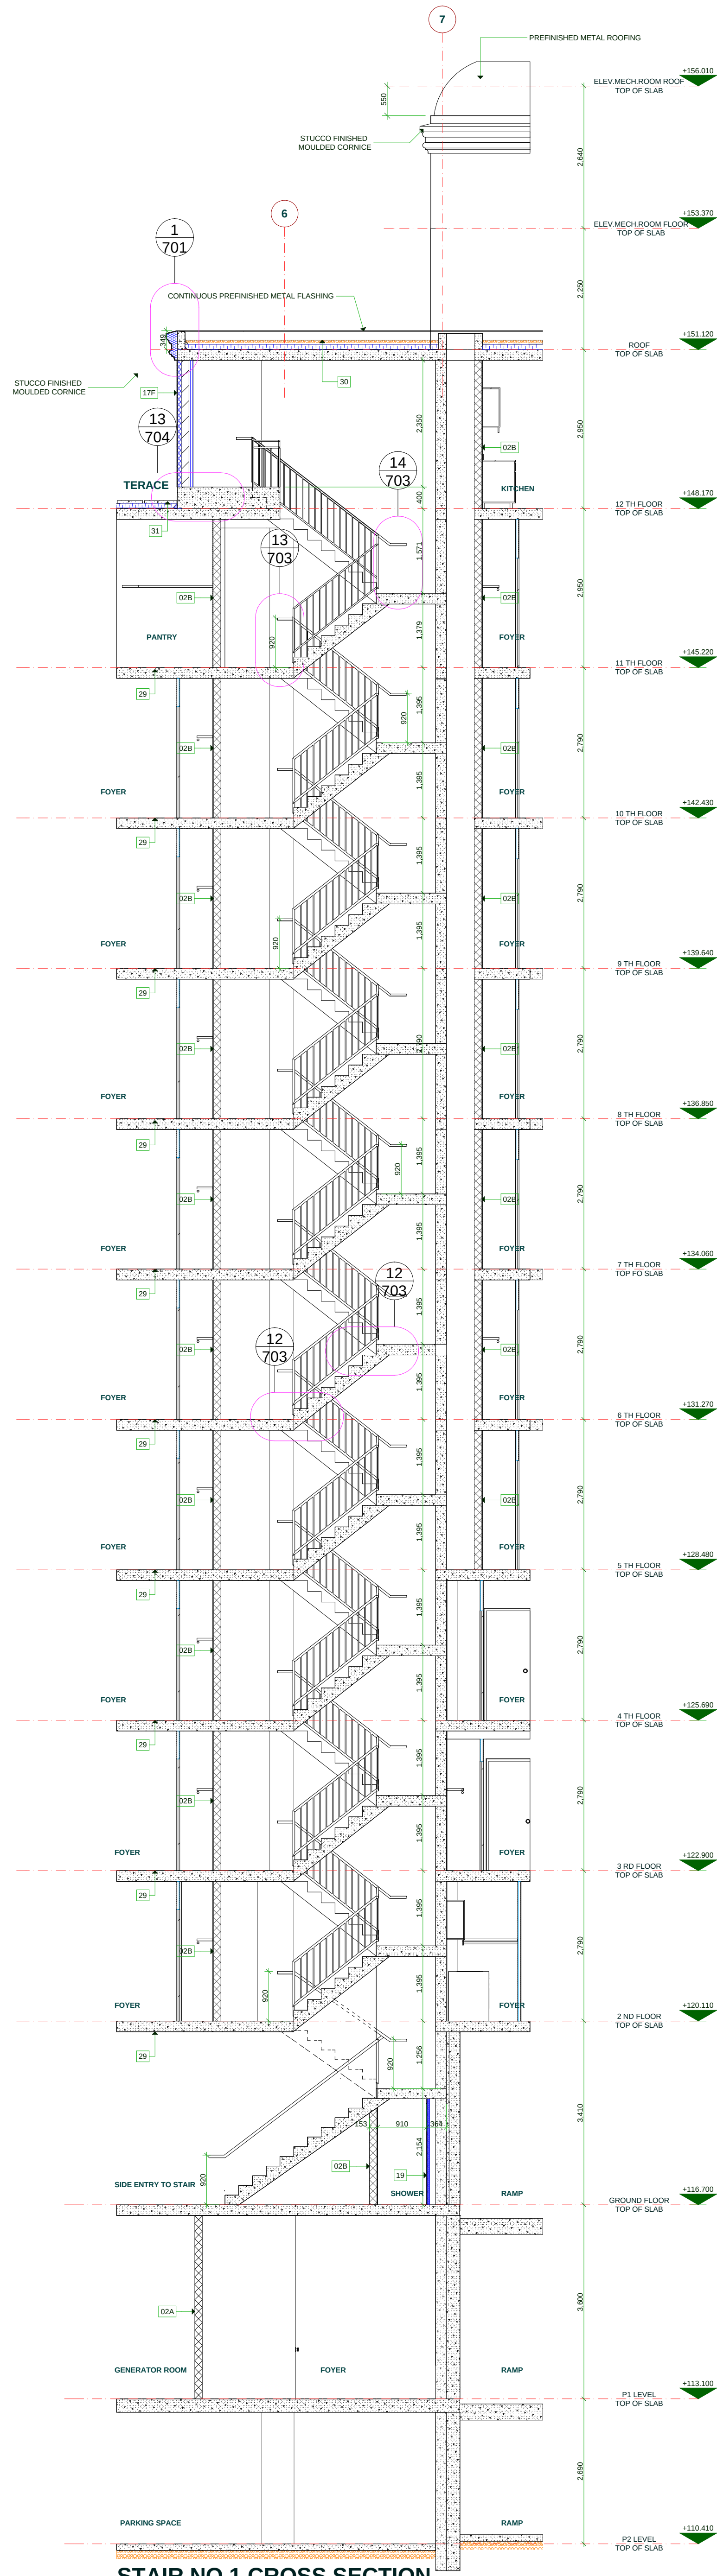

STAIR NO.1 CROSS SECTION
File name: 20 Coller Permit
Date & Time: 27/11/2012 04:22