


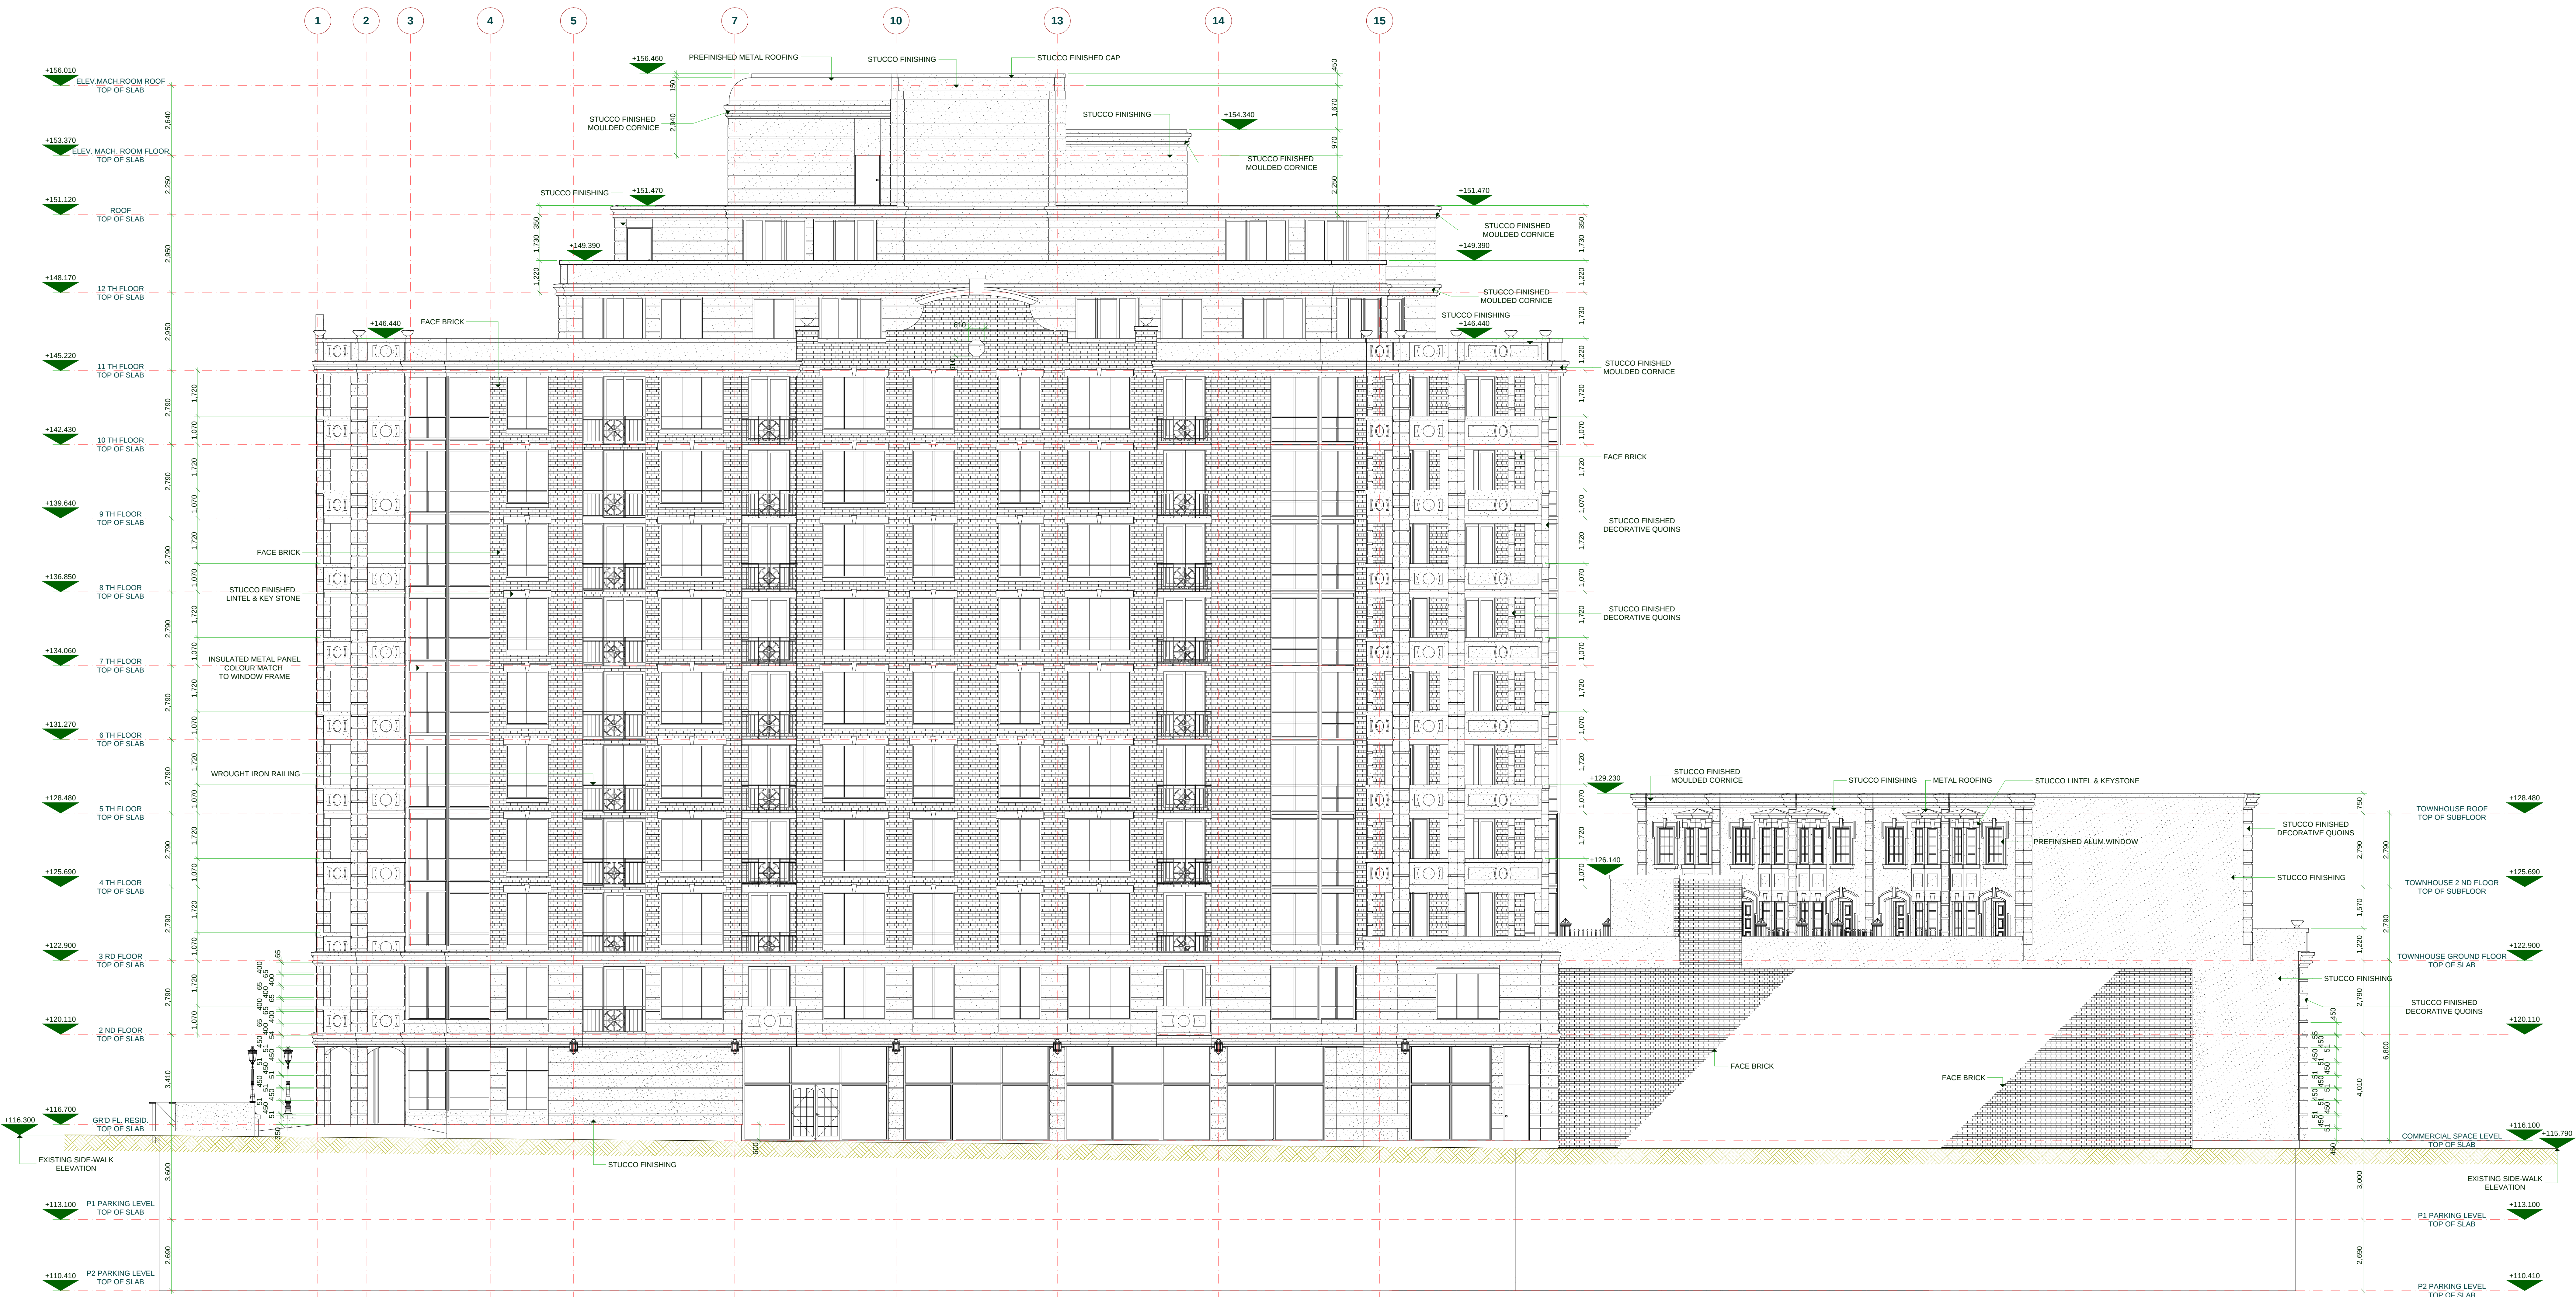

CHURCH STREET (NORTH ELEVATION)
File name: 20 Collier Permit
Date & Time: 27/11/2024